NOTE: Dimensions are in Decimals of a Foot.

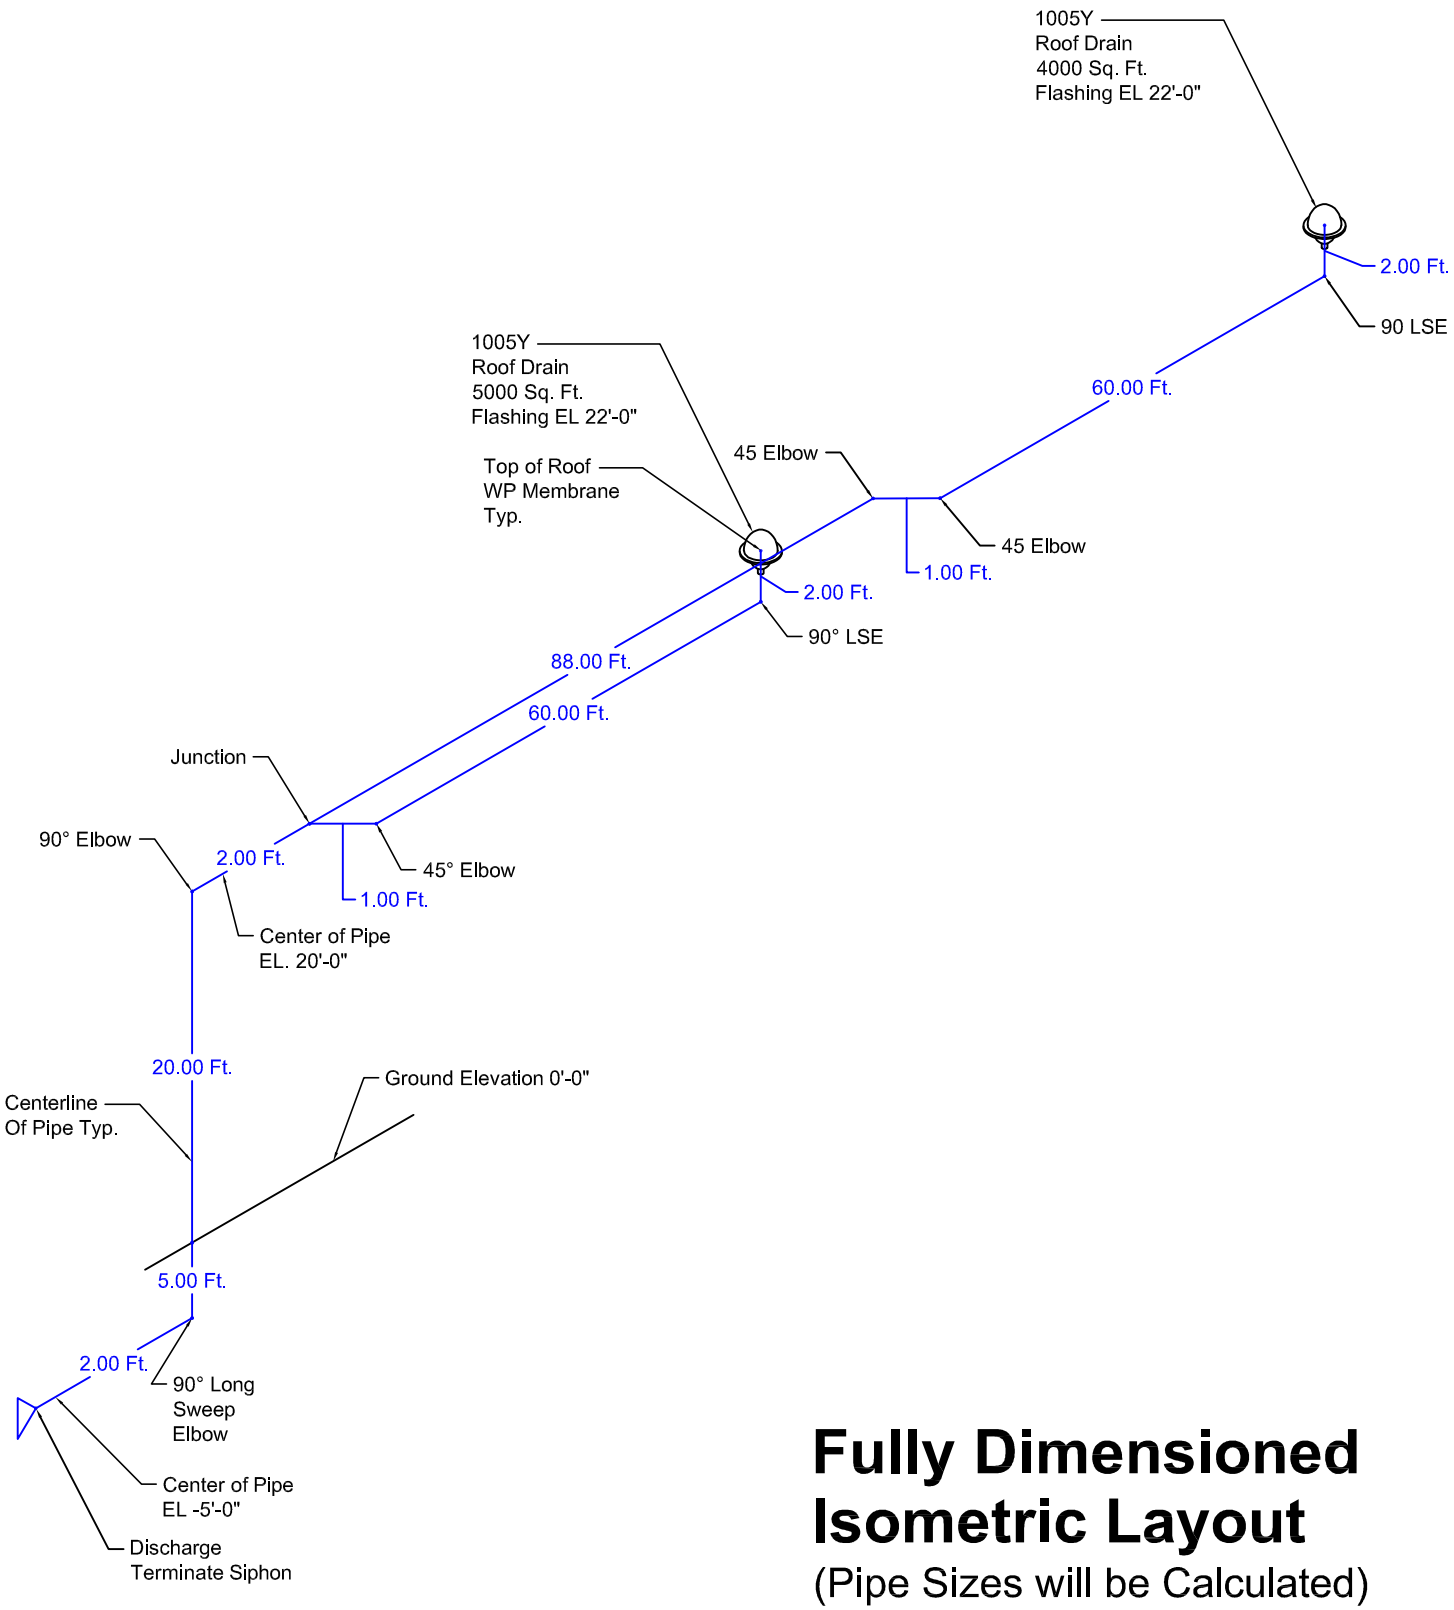

Fully Dimensioned Isometric Layout

(Pipe Sizes will be Calculated)